PRECEDENT.

WORSBOROUGH HALL

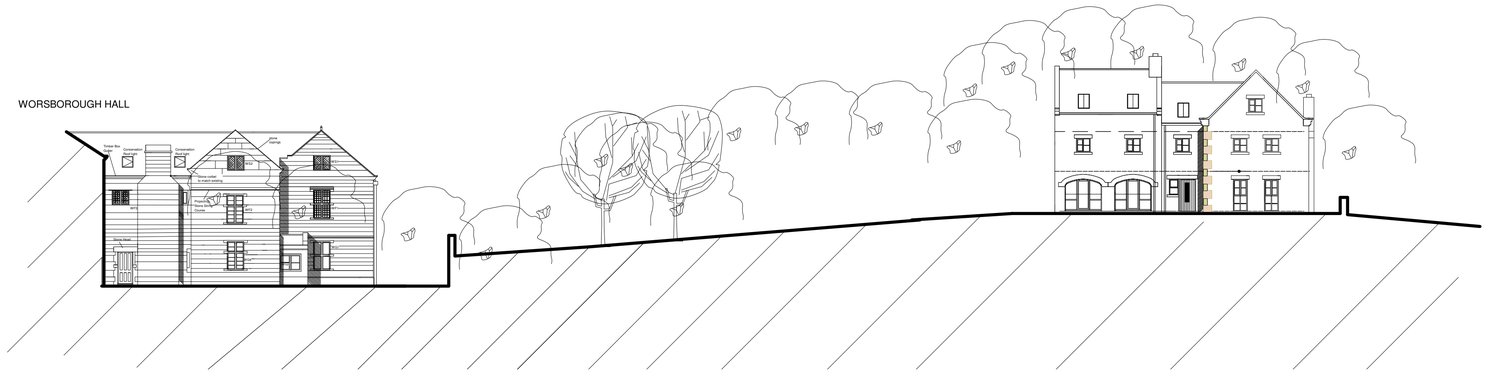

NORTH ELEVATION 1:200

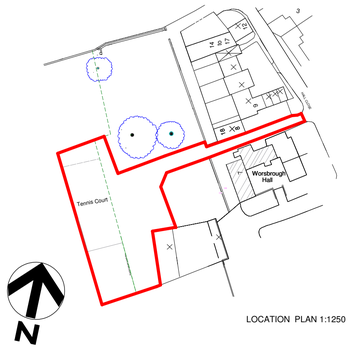

LOCATION PLAN 1:1250

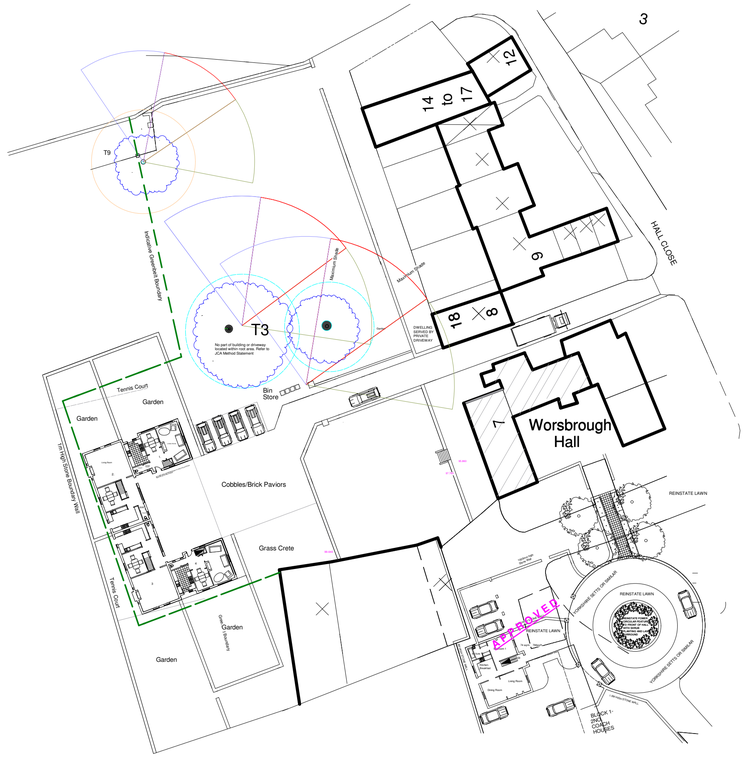

SITE PLAN 1:500

IT IS THE RESPONSIBILITY OF THE CONTRACTOR TO NOTIFY THE ARCHITECT OF ANY DISCREPANCIES ON THE DRAWING PRIOR TO CONSTRUCTION.

ALL DIMENSIONS TO BE CHECKED ON SITE.

REVISIONS		Date
A	GREENBELT BOUNDARY	6.1.10

ANDREW BAILEY

Chartered Architect

PROJECT:
COURTYARD DEVELOPMENT
WORSBOROUGH HALL
WORSBOROUGH
BARNSLEY.

CLIENT
WORSBOROUGH HALL DEVELOPMENTS

DRAWING
SITE PLAN & ELEVATION

DWG NO.	JOB NO: 1:09:9129
01 REV. A	DATE: December 2009

NOTES

PAPER SIZE A1

NO DIMENSIONS TO BE SCALED FROM THIS DRAWING WHICH IS THE PROPERTY OF THE COMPANY. IT IS NOT TO BE USED OR DISCLOSED IN ANY WAY EXCEPT AS AUTHORISED BY THE COMPANY.CLIENT IS RESPONSIBLE FOR PROVIDING ARCHITECT WITH CORRECT SITE BOUNDARY/OWNERSHIP DEFINITIONS AND ANY COVENANTS OR EASEMENTS RELATING TO THE SITE. ARCHITECT WILL ASSUME SITE BOUNDARIES AS CLEARLY DEFINED, UNLESS OTHERWISE INFORMED BY CLIENT. NO WORK TO BE CARRIED OUT WITHOUT PLANNING PERMISSION AND UNTIL A BUILDING REGULATIONS APPLICATION HAS BEEN SUBMITTED. ANY WORK CARRIED OUT BEFORE BUILDING REGULATIONS APPROVAL HAS BEEN GRANTED WILL BE STRICTLY AT CLIENTS OWN RISK.
ANY BUILDING WORKS WITHIN 6M OF A NEIGHBOURING HOMES FOUNDATIONS MAY REQUIRE YOU TO NOTIFY THE OWNER OF THAT PROPERTY OF YOUR INTENTIONS AT LEAST ONE MONTH BEFORE YOU START WORK.
WORK TO AN EXISTING PARTY WALL REQUIRES YOU TO GIVE AT LEAST TWO MONTHS NOTICE OF YOUR INTENTIONS. IF CONSENT TO CARRY OUT WORK CANNOT BE REACHED PROCEDURES DEAILING WITH AN DISPUTE SHOULD BE FOLLOWED (THE PARTY WALL ACT 1996).

NOTES

Andrew Bailey
(BA(Hons) Dip Arch(Hull) RIBA
Glendower House
85 Lundhill Road Wombwell
Barnsley S73 0RL
T.F. 01226 752590
E-Mail AASLARCHITECTS@BTCONNECT.COM